DISTRICT	COUNTY	ROUTE	SECTION	SHEET
12-0	WESTMORELAND	2009	C10	2 OF 2
HEMPFIELD AND UNITY TOWNSHIPS				

REVISION NUMBER	REVISIONS	DATE	BY

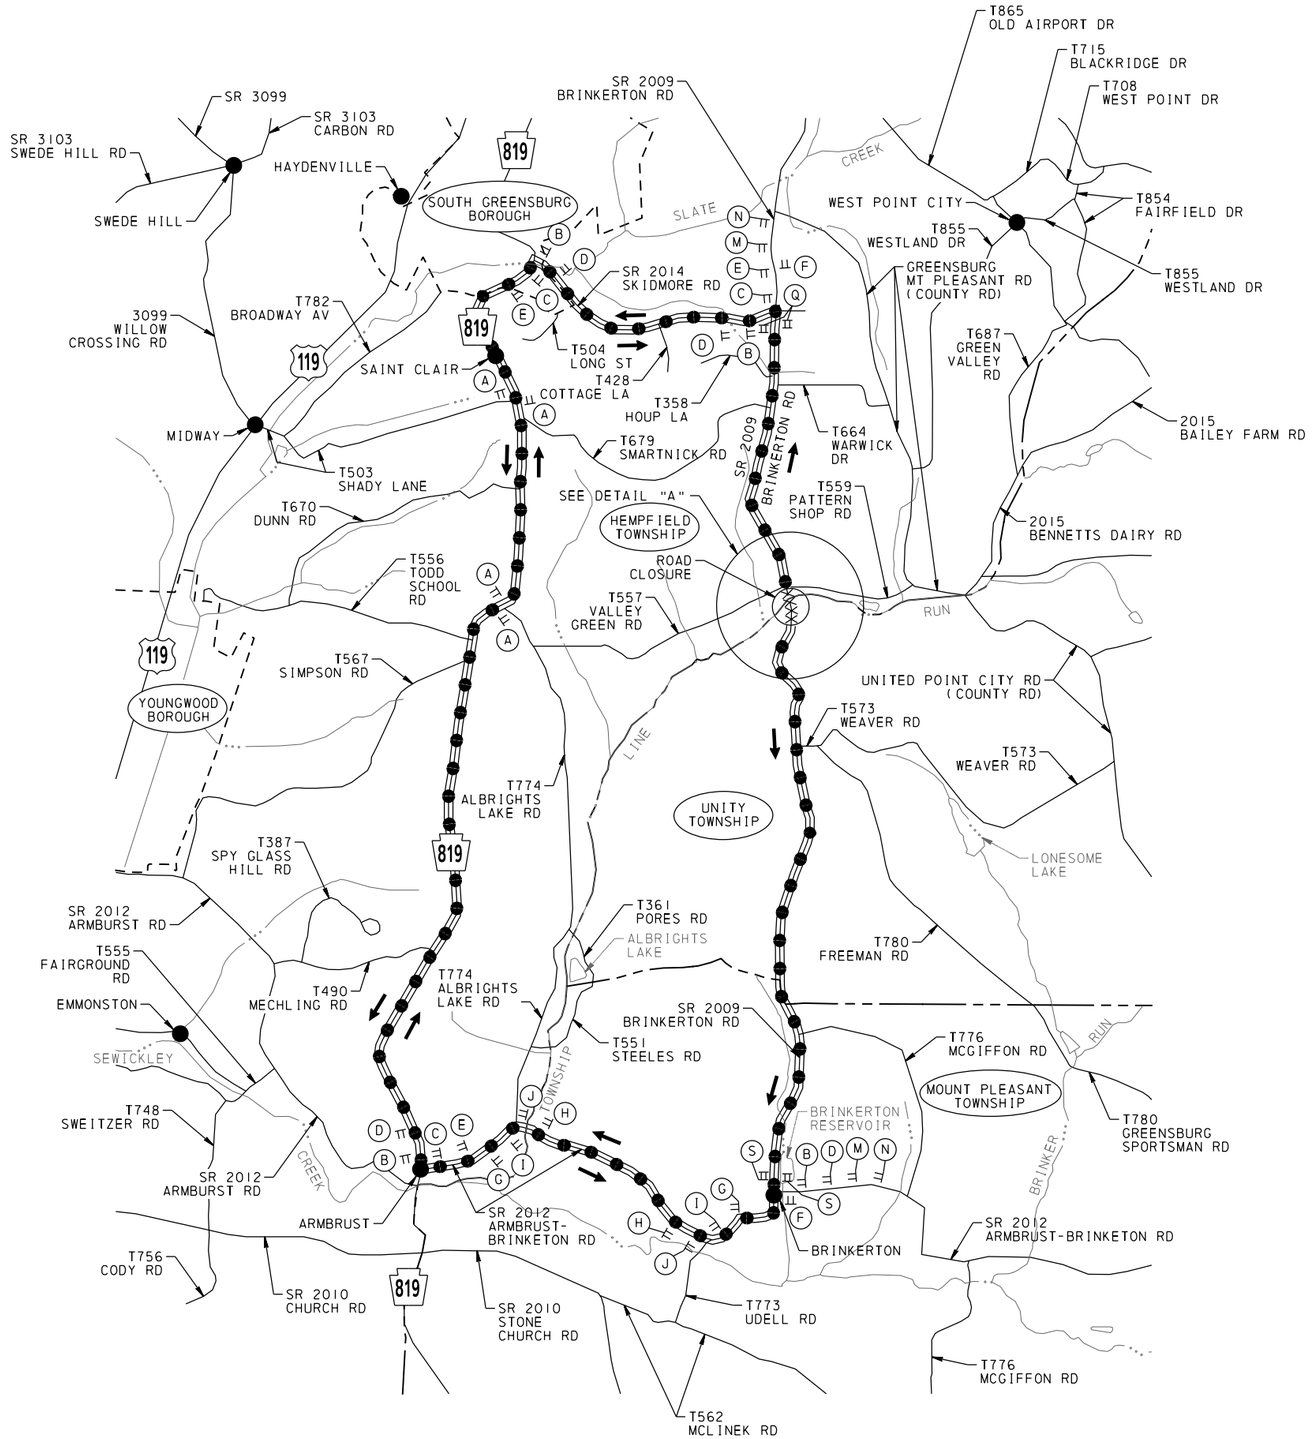

DETOUR LENGTH = 6.42 MILES
MAP NOT TO SCALE

DETAIL "A"

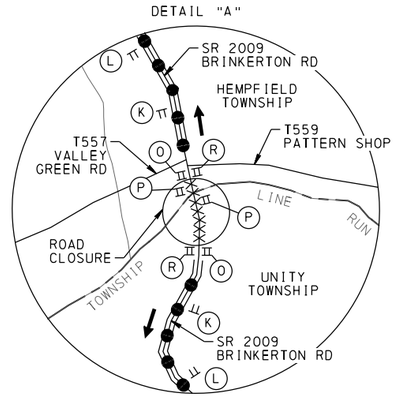

NOT TO SCALE

LEGEND

- XXXXXXX AREA OF CLOSURE
- DETOUR ROUTE
- BOROUGH BOUNDARY
- TOWNSHIP BOUNDARY
- STREAM LINE
- TRAFFIC FLOW
- TEMPORARY SIGN
- TYPE III BARRICADE
- (A) SIGN LETTER

(A) DETOUR M4-9S 30"X24"

(B) DETOUR M4-9L 30"X24"

(C) DETOUR M4-9R 30"X24"

(D) DETOUR M4-9SL 30"X24"

(E) DETOUR M4-9SR 30"X24"

(F) END DETOUR M4-8A 24"X18"

(G) DETOUR M4-9-1AR 30"X24"

(H) DETOUR M4-9-1AL 30"X24"

(I) DETOUR M4-9-1BR 30"X24"

(J) DETOUR M4-9-1BL 30"X24"

(K) ROAD CLOSED 500 FT — W20-3 36"X36" / W30-1-1 20"X6"

(L) ROAD CLOSED 1000 FT — W20-3 36"X36" / W30-1-2 20"X6"

(M) DETOUR 1000 FT — W20-2 36"X36" / W30-1-2 20"X6"

(N) DETOUR 1500 FT — W20-2 36"X36" / W30-1-3 20"X6"

(O) ROAD CLOSED — R11-2 48"X30" — ▲ TYPE III BARRICADE

(P) THIS BRIDGE TO BE CLOSED FOR CONSTRUCTION MM/DD/YYYY — W23-101 96"X48" — TYPE III BARRICADE

(Q) ROAD CLOSED 1 1/8 MILES AHEAD LOCAL TRAFFIC ONLY / DETOUR — R11-3A 60"X30" / M4-10R 48"X18" / TYPE III BARRICADE

(R) ROAD CLOSED — R11-2 48"X30" — ▲ TYPE III BARRICADE

(S) ROAD CLOSED 2 1/4 MILES AHEAD LOCAL TRAFFIC ONLY — R11-3A 60"X30" — TYPE III BARRICADE

▲ NOTE: TYPE III BARRICADE EXTENDS across THE EXTENT OF THE ROADWAY

JV NO. 565 / MPMS 74250

DES: SKW | DWG: SKW | CKD: DCB

USER: sweaver | PLOT DRIVER: PennDOT.PDF.Mono.plrc/cfg | PLOT DATE: 08-31-2016 7:12:49 AM
PLANE
FILE: DETOUR | MODEL: Default

JOHN W. WEAVER JR. — REGISTERED PROFESSIONAL — BRIAN L. WATKINS — ENGINEER — PE-061203 — COMMONWEALTH OF PENNSYLVANIA

DETOUR PLAN SR 2009 (BRINKERTON RD) CLOSED

TRAFFIC CONTROL PLAN